
Attachment 1

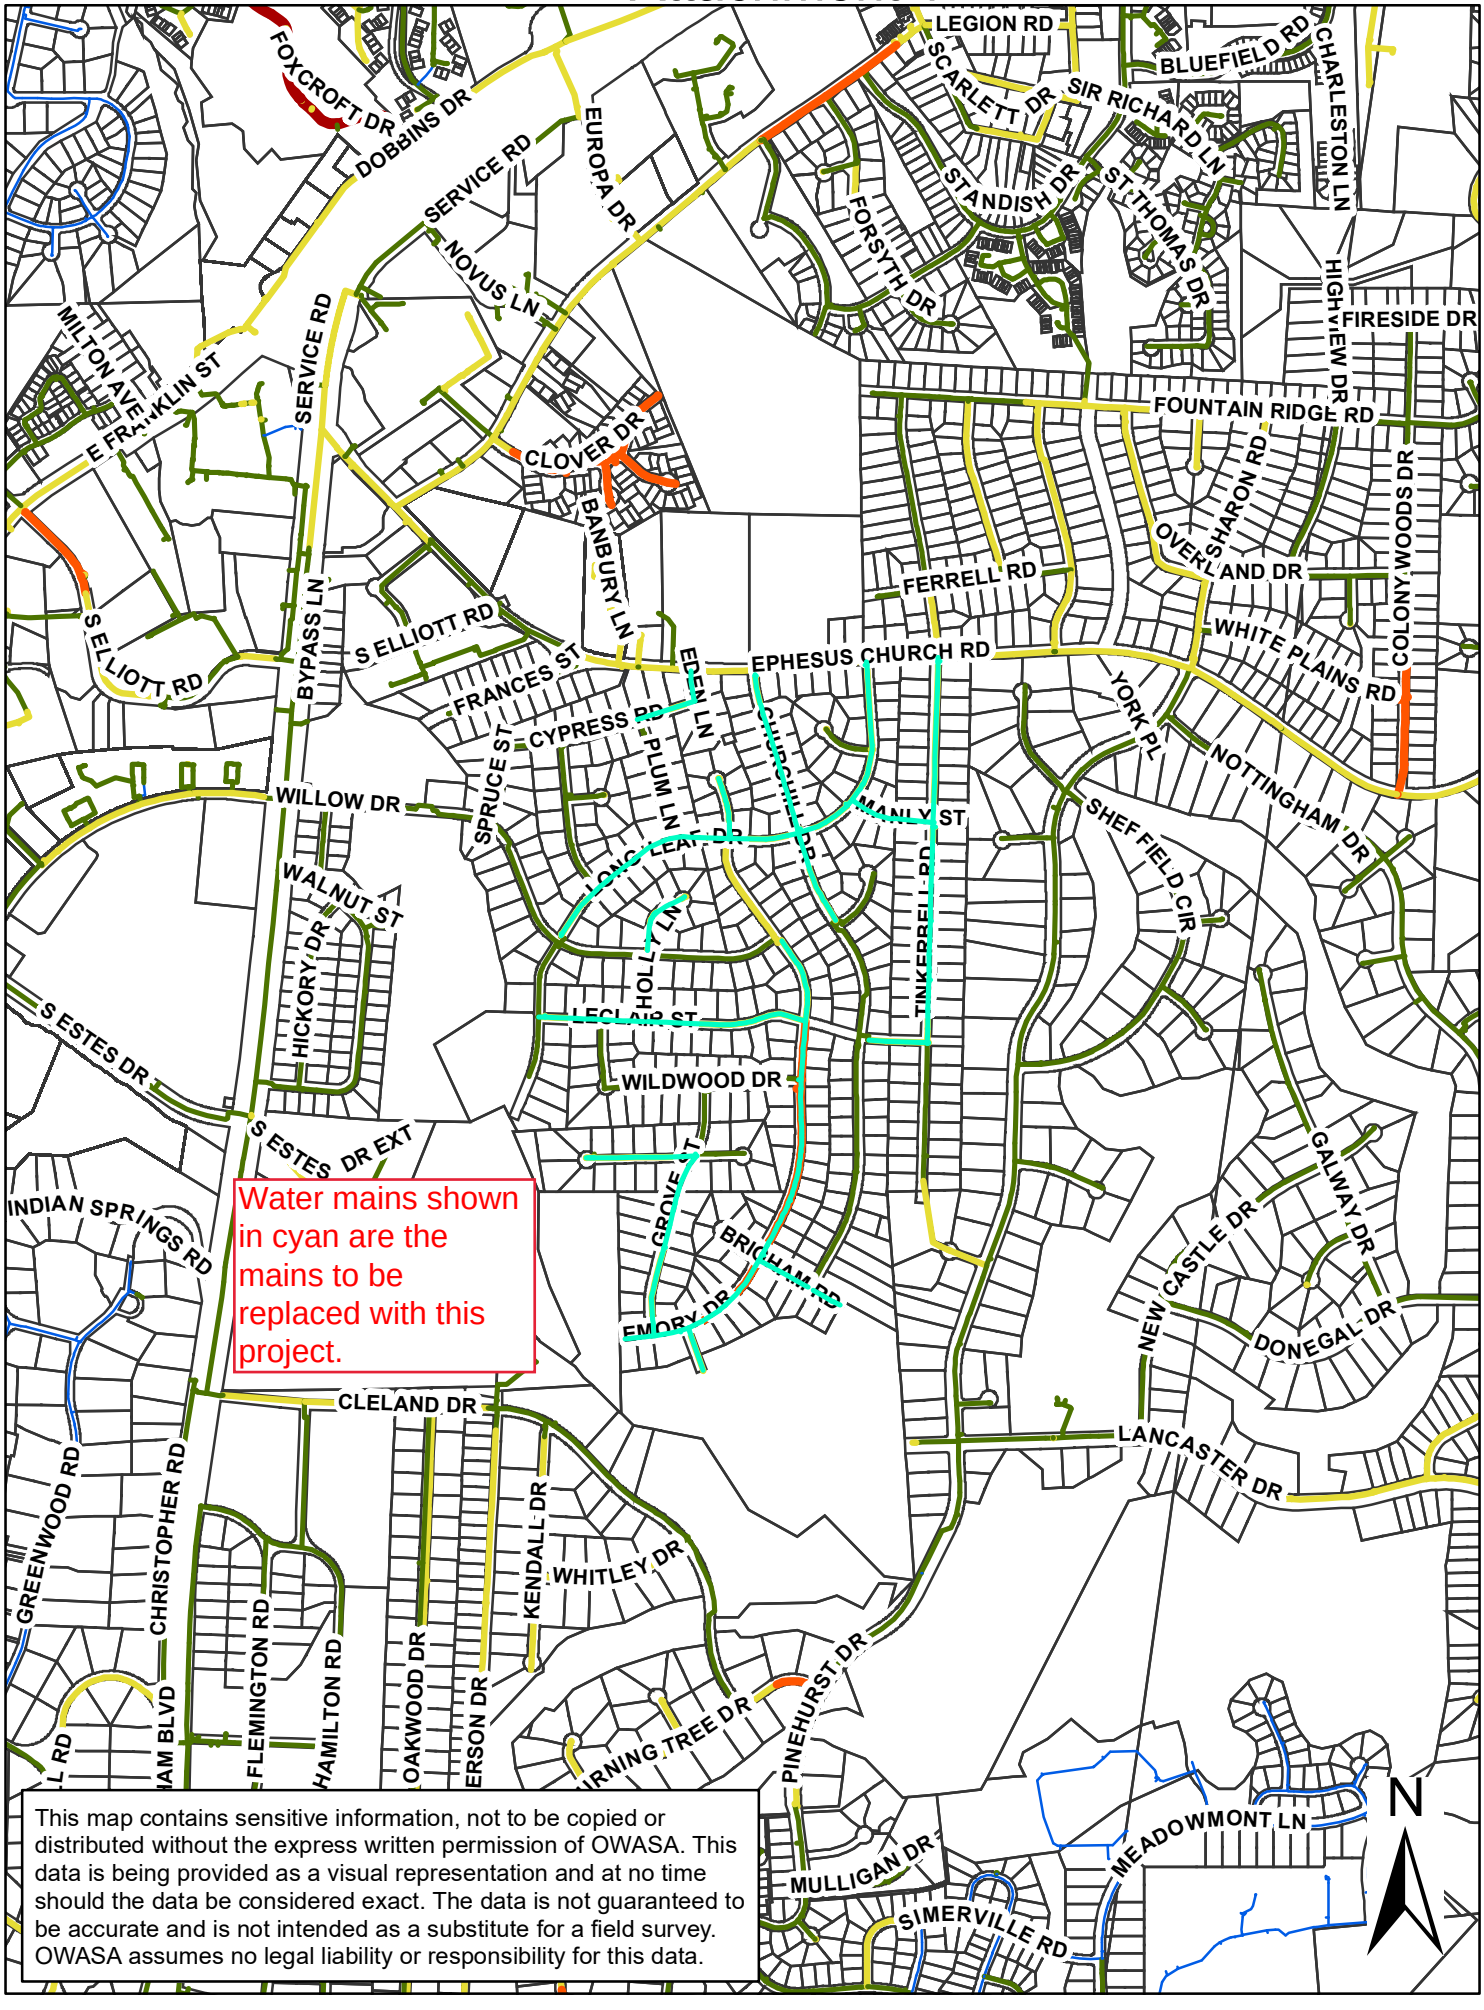

Water mains shown in cyan are the mains to be replaced with this project.

This map contains sensitive information, not to be copied or distributed without the express written permission of OWASA. This data is being provided as a visual representation and at no time should the data be considered exact. The data is not guaranteed to be accurate and is not intended as a substitute for a field survey. OWASA assumes no legal liability or responsibility for this data.