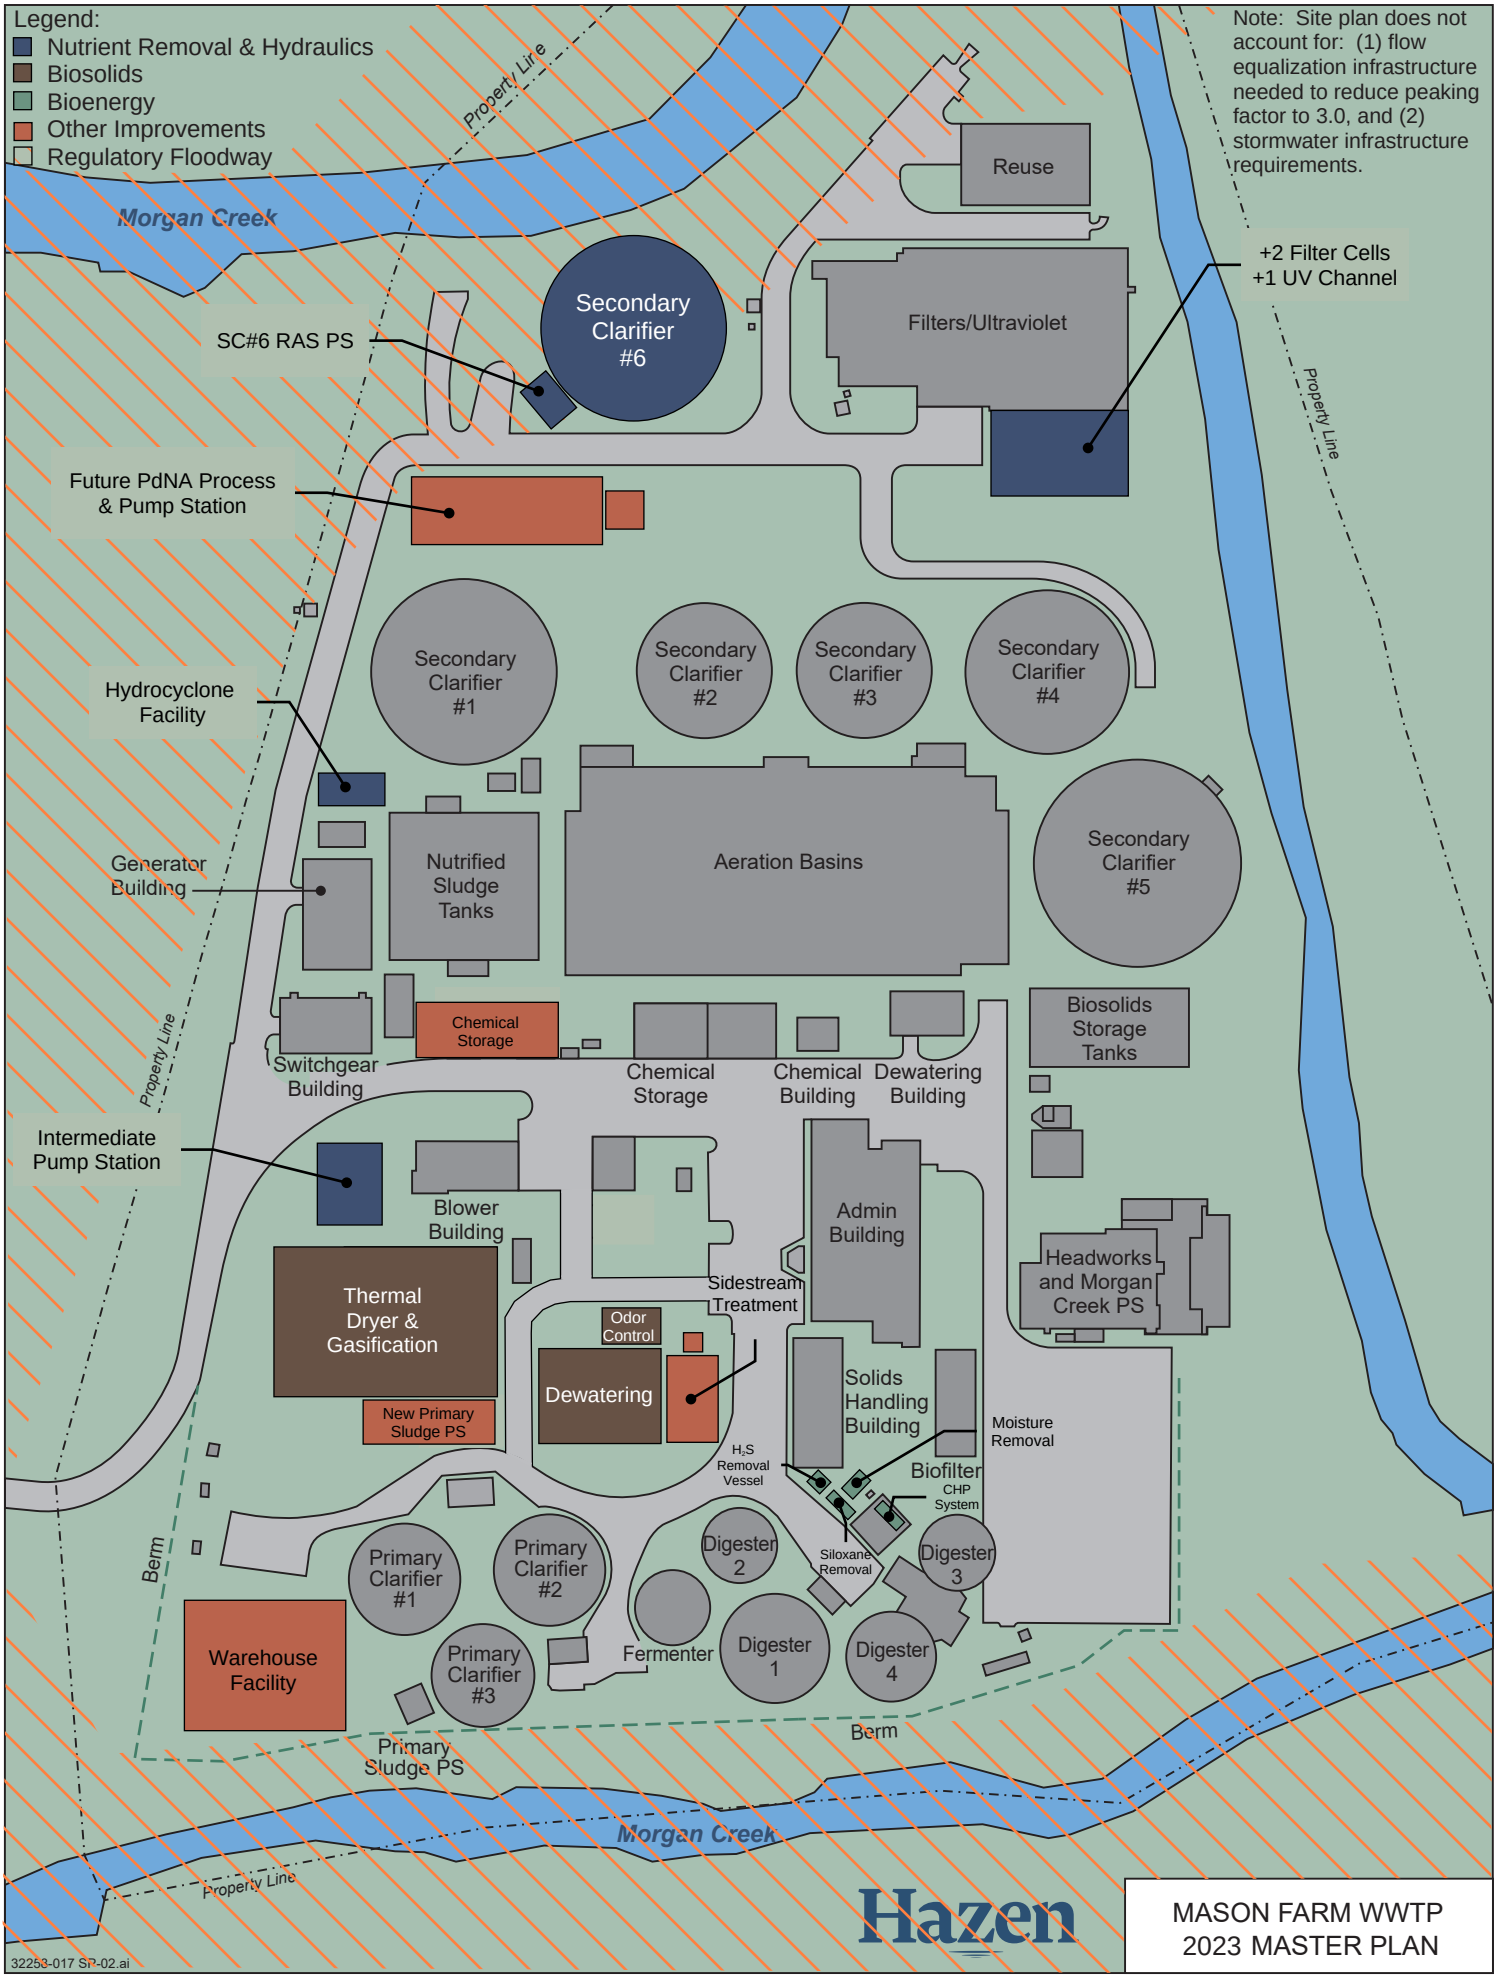

Legend:
Nutrient Removal & Hydraulics
Biosolids
Bioenergy
Other Improvements
Regulatory Floodway
Note: Site plan does not account for: (1) flow equalization infrastructure needed to reduce peaking factor to 3.0, and (2) stormwater infrastructure requirements.
Property Line
Morgan Creek
Reuse
+2 Filter Cells
+1 UV Channel
Secondary Clarifier #6
SC#6 RAS PS
Filters/Ultraviolet
Future PdNA Process & Pump Station
Secondary Clarifier #1
Secondary Clarifier #2
Secondary Clarifier #3
Secondary Clarifier #4
Hydrocyclone Facility
Generator Building
Nutrified Sludge Tanks
Aeration Basins
Secondary Clarifier #5
Chemical Storage
Switchgear Building
Chemical Storage
Chemical Building
Dewatering Building
Biosolids Storage Tanks
Intermediate Pump Station
Blower Building
Admin Building
Headworks and Morgan Creek PS
Thermal Dryer & Gasification
Sidestream Treatment
Odor Control
Dewatering
New Primary Sludge PS
Solids Handling Building
Moisture Removal
H2S Removal Vessel
Biofilter
CHP System
Siloxane Removal
Digester 2
Digester 3
Primary Clarifier #1
Primary Clarifier #2
Berm
Warehouse Facility
Primary Clarifier #3
Fermenter
Digester 1
Digester 4
Primary Sludge PS
Berm
Morgan Creek
Property Line
Hazen
MASON FARM WWTP
2023 MASTER PLAN
32253-017 SP-02.ai